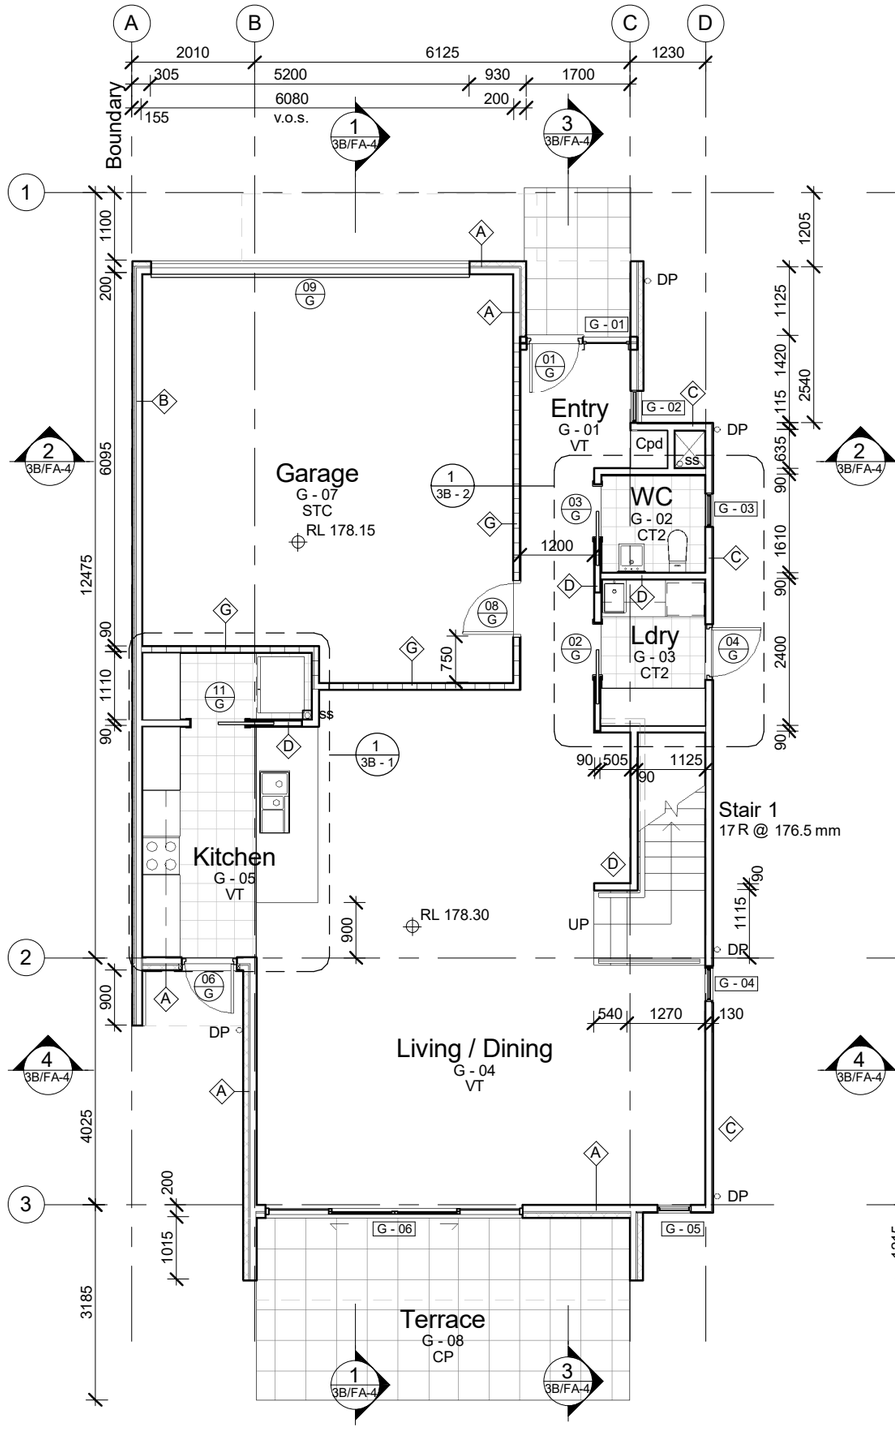

1 Ground Floor Plan - CC
1 : 100

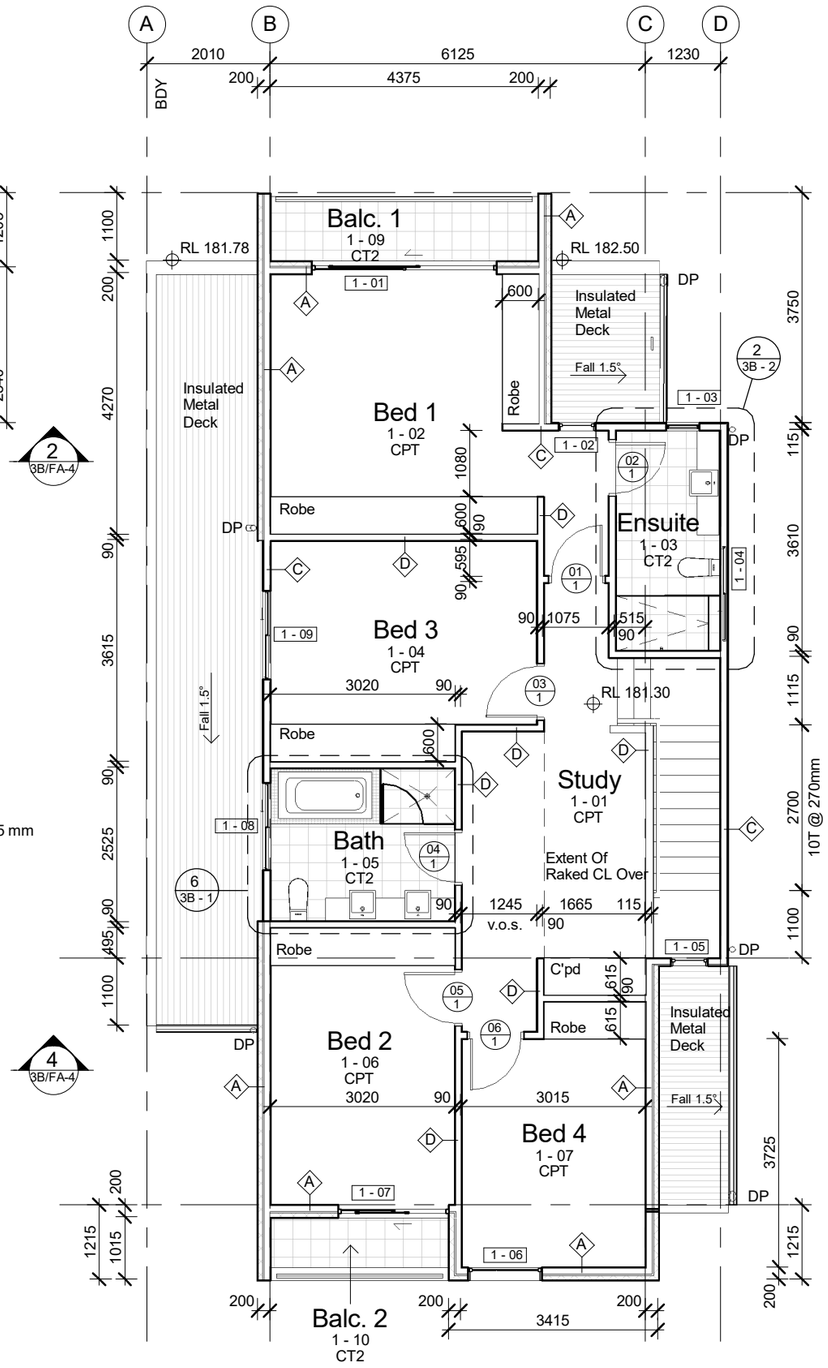

2 First Floor Plan - CC
1 : 100

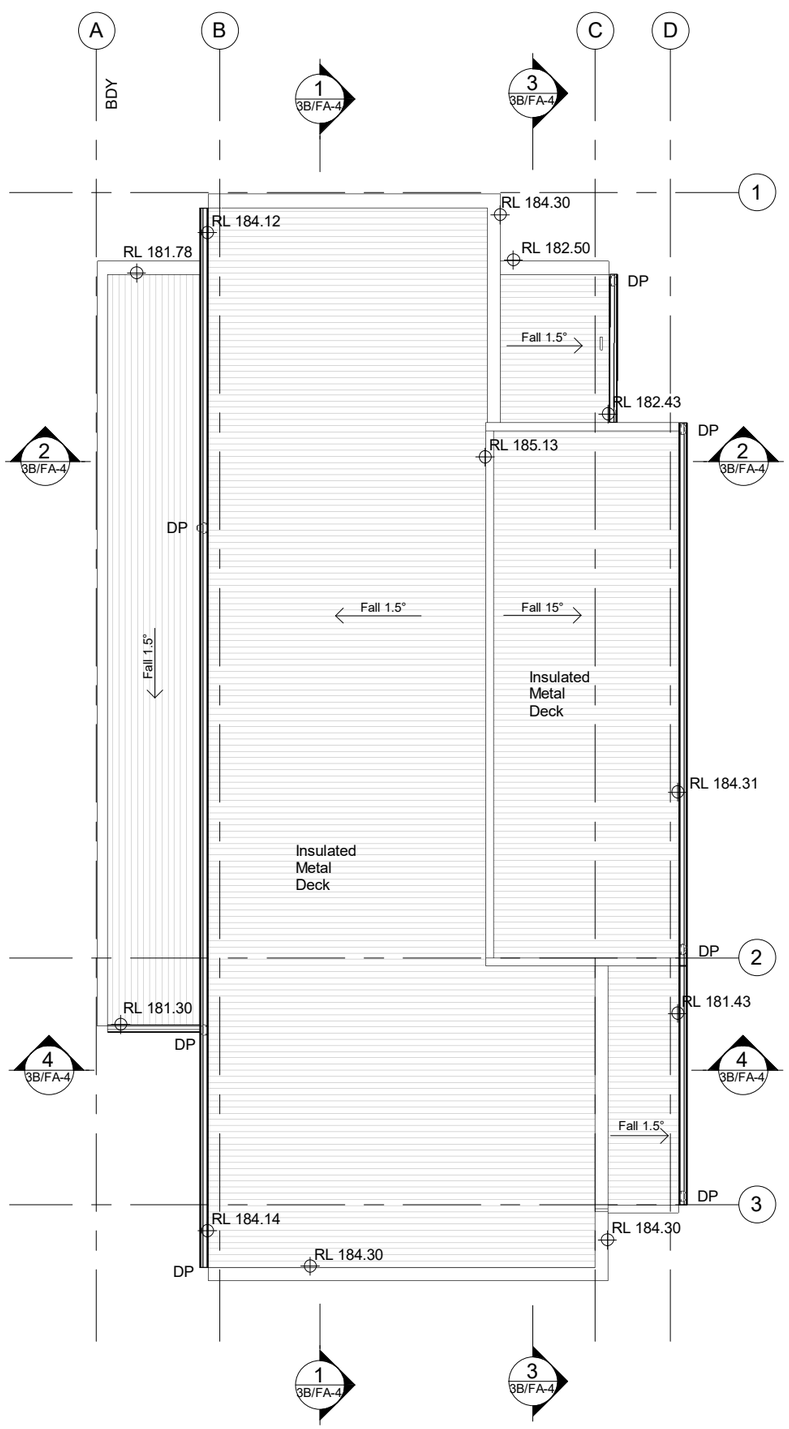

3 Roof
1 : 100

This drawing is subject to copyright and must not be reproduced or used without the express consent of VISIONATA Architects

PO Box 407 Chatswood NSW 2057
ABN 30 558 698 248
P: (02) 9411-5005
www.visionata.com.au
Nom. Architect: Lee Hughes Reg. 6486

No.	Description	Date
A	Draft CC Issue	28/02/17
B	CC Issue	7/4/17
C	Dimensions clarified	3/5/17

VISIONATA ARCHITECTS

Title: General Arrangement

Project: Staunton Estate
52-68 Spring St, Wagga Wagga NSW

Drawn: Author
Checked: Checker
Date: Issue Date
Scale (@ A3) 1 : 100
Drawing Number: 1607 3B/FA-1 C
Rev: